




THIS DRAWING IS THE PROPERTY OF THE CONSULTANTS AND SHALL NOT BE COPIED OR USED IN ANY WAY WITHOUT THEIR PERMISSION.

NOTES:
ALL DIMENSIONS SHALL BE CHECKED AND CORRELATED WITH THE RELEVANT ARCHITECTURAL, STRUCTURAL AND OTHER CONSULTANTS DRAWINGS. ANY DISCREPANCY OR OMISSION SHALL BE BROUGHT TO THE NOTICE OF THE CONSULTANTS IMMEDIATELY BEFORE COMMENCING THE WORK.

Good for Construction

DOORS & WINDOWS SCHEDULE

TYPE	WIDTH	HEIGHT	CILL	LINTOL
W1/V1	6'-0"/6'-0"	4'-2"/1'-4"	2'-10"/7'-0"	7'-0"/8'-4"
W2	4'-0"	4'-0"	4'-4"	8'-4"
W3	2'-5"	4'-0"	3'-3"	7'-3"
V2	4'-0"	1'-5"	7'-10"	9'-3"
D1/V3	5'-0"/5'-0"	7'-0"/1'-4"	7'-0"	8'-4"
D2/V4	5'-0"/5'-0"	7'-0"/1'-4"	7'-0"	8'-4"
D3	3'-10"	6'-6"		
D4/V5	3'-0"/3'-0"	7'-2"/1'-2"	7'-2"	8'-4"
D5	3'-5"	7'-2"		
D6	3'-0"	8'-5"		
D7	3'-0"	6'-10"		

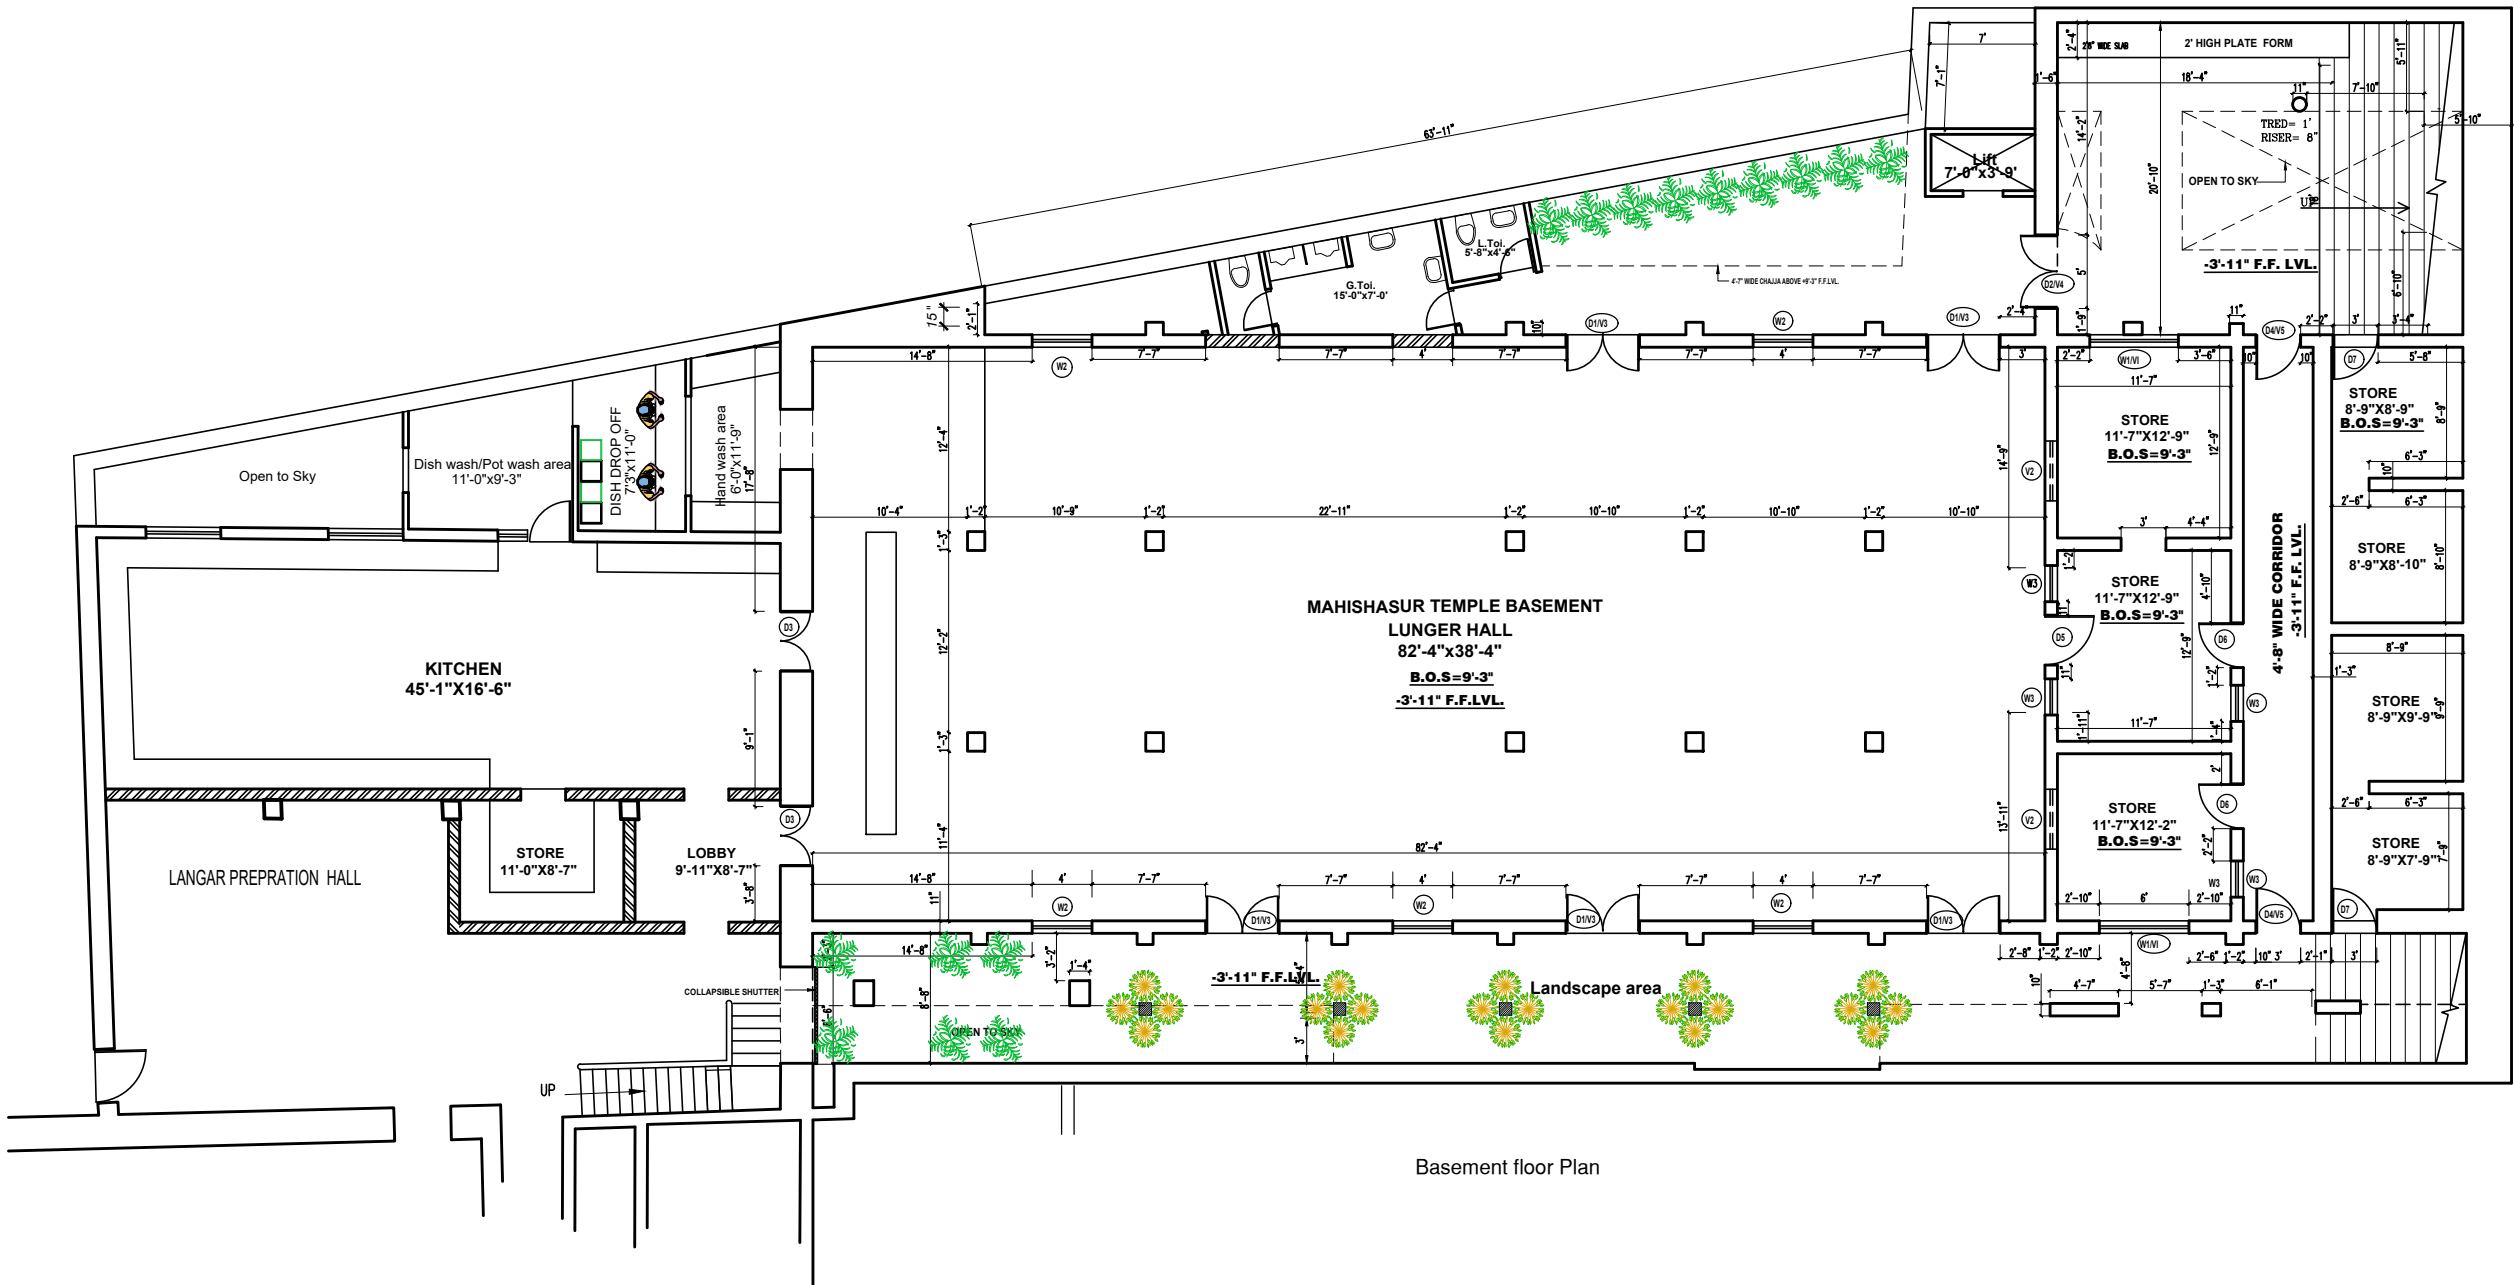

Basement floor Plan

Owner:
Existing Building Plan for
Shri Aya Katayani Shaktipeeth Trust
at Chattarpur, New Delhi.

JOB TITLE:
Maa Mahishasur Mardani Mandir

DRAWING TITLE			
Basement floor Plan			
Temple			
DATE	01.06.2026	DESIGN	K.N.SINGH
SCALE	1"=4'-0"	APPD BY	

ARCHITECT:
**PC DESIGNS**
PRIVATE LIMITED
ARCHITECTS* ENGINEERS* PLANNERS
340, SULTANPUR, MG ROAD,
NEW DELHI-110030

JOB NO.	CATEGORY	DRG. NO.	STATUS
PROJ#	WD	B-201	R-0